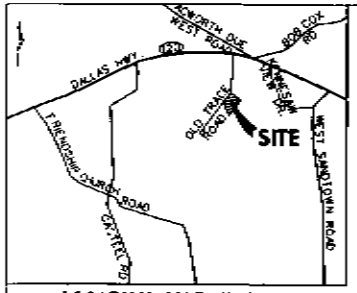

LOCATION MAP 1"=2000'

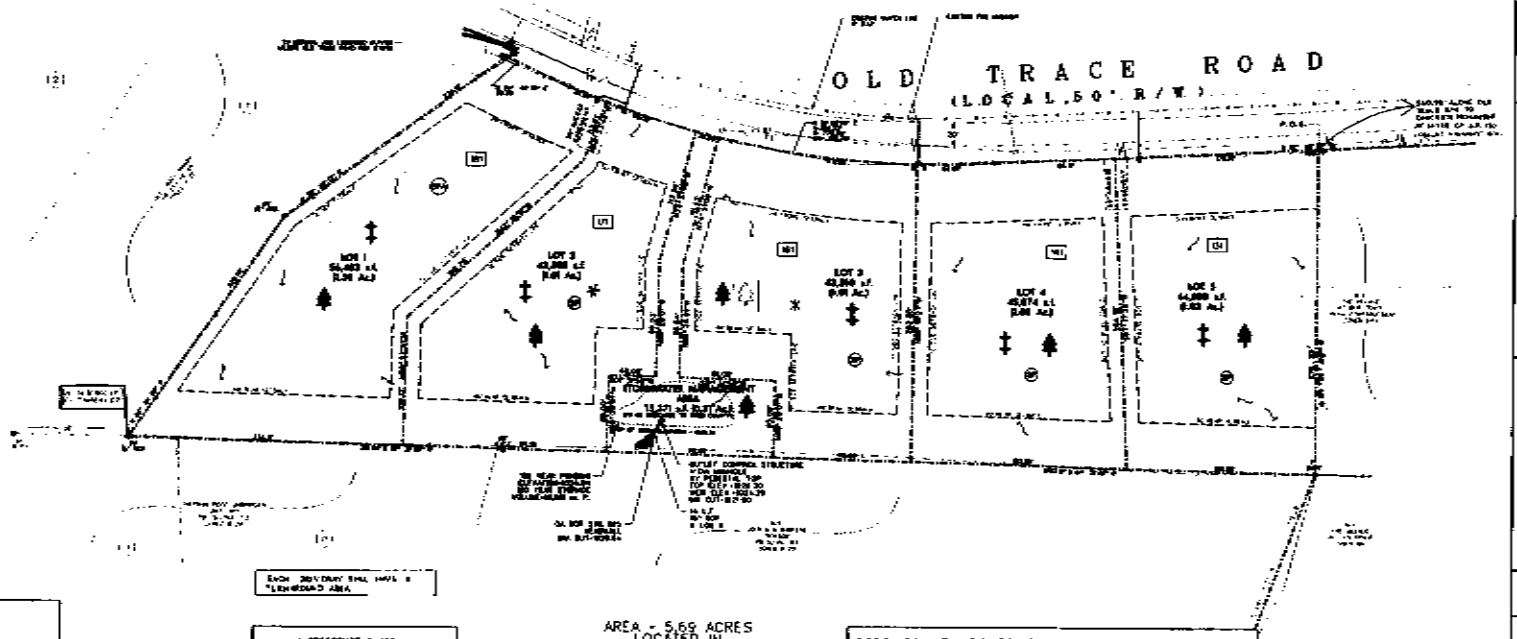

AREA = 5.69 ACRES
LOCATED IN
LAND LOT 332
20TH DISTRICT, 2ND SECTION
COBB COUNTY, GEORGIA
ZONED R-30

OWNER'S ACKNOWLEDGMENT

COBB COUNTY BOARD OF HEALTH CERTIFICATION

SURVEYOR'S ACKNOWLEDGMENT

24-HR CONTACT
MR. JERRY ERICKSON
(678) 755-2943

IF YOU DIG GEORGIA... CALL US FIRST!
UTILITIES PROTECTION CENTER
STATE WIDE METRO ATLANTA
1-800-282-7411 770-421-4344
IT'S THE LAW!

Center Point ENGINEERING

OWNER/DEVELOPER:
ERICKSON DEVELOPMENT, LLC

PROJECT
THE ESTATES AT OLD TRACE

TASK
FINAL PLAT

PROJECT INFORMATION

1 of 1