LINE	DIRECTION	DISTANCE

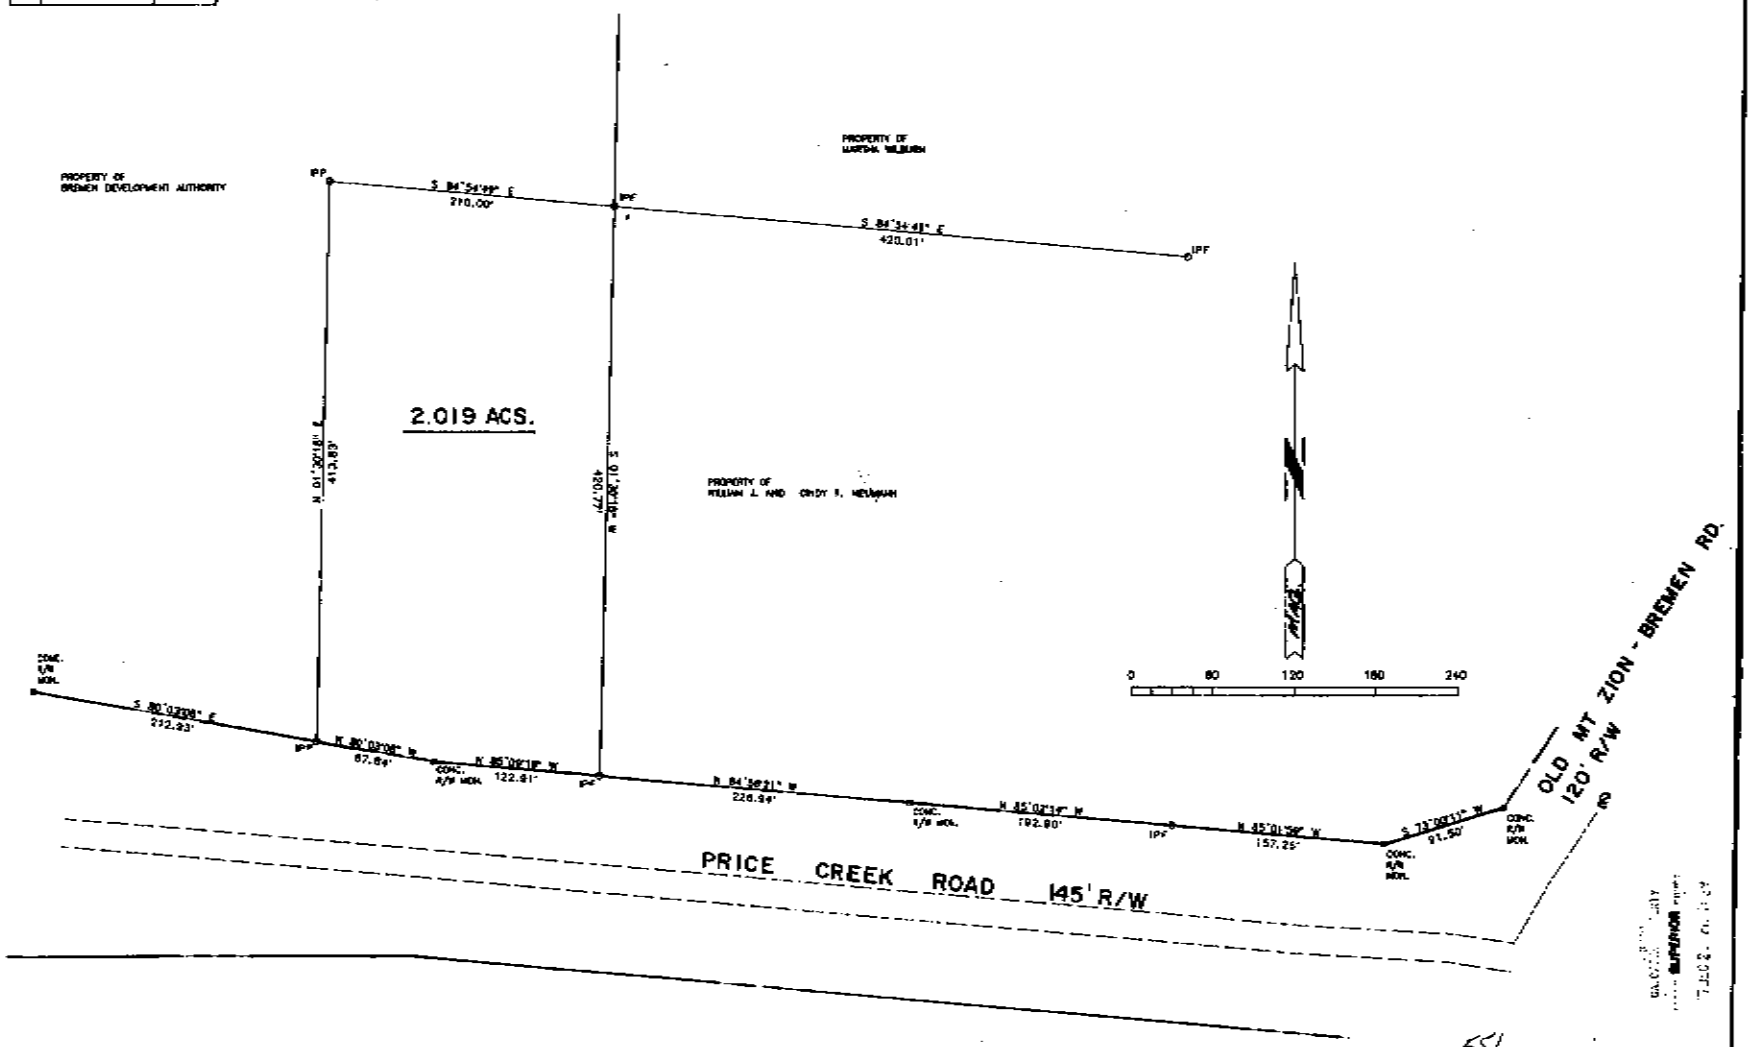

55/100

PROPERTY SURVEY FOR

WILLIAM J. & CINDY R. NEUMANN

SCALE: 1"=60'	LOCATED IN L.L. 275	DRAWN BY: TLN
DATE: 9-22-95	7TH DISTRICT	REVISED:
	CARROLL COUNTY GEORGIA	
JOB NUMBER 950802	FIELD BOOK 82 PAGE 44	DRAWING NUMBER 2-54-95

TIM McGUIRK & COMPANY
815 DIXIE STREET, SUITE 'B'
CARROLLTON GEORGIA 30117
TEL. (404) 832-0118

LEGEND

IRON PIN FOUND	O IPF	RIGHT-OF-WAY	R/W
IRON PIN PLACED	O IPP	EDGE OF PAVING	EOP
PROPERTY LINE	P	BACK OF CURB	BOC
CENTERLINE	℄	FENCE CORNER	FC
LAND LOT LINE	LL	FENCE LINE	
LAND LOT CORNER	LLC	PERCOLATION TEST	⊕
BUILDING LINE	B.L.	POWER LINE	
TREE		POWER POLE	
CREEK/BRANCH		HOUSE NUMBER	(10)

THIS FIELD DATA UPON WHICH THIS PLAT IS BASED HAS A CLOSURE PRECISION OF ONE FOOT IN 10,000

EQUIPMENT USED : TOPCON GTS 303

ADJUSTMENTS: CRANDALL RULE

ANGULAR ERROR: 05" PER ANGLE

IN MY OPINION, THIS IS A CORRECT REPRESENTATION OF THE LAND PLATTED AND HAS BEEN PREPARED IN CONFORMITY WITH THE MINIMUM STANDARDS AND REQUIREMENTS OF LAW.

GA. REG. L.S. #2268 TIMOTHY L. McGUIRK